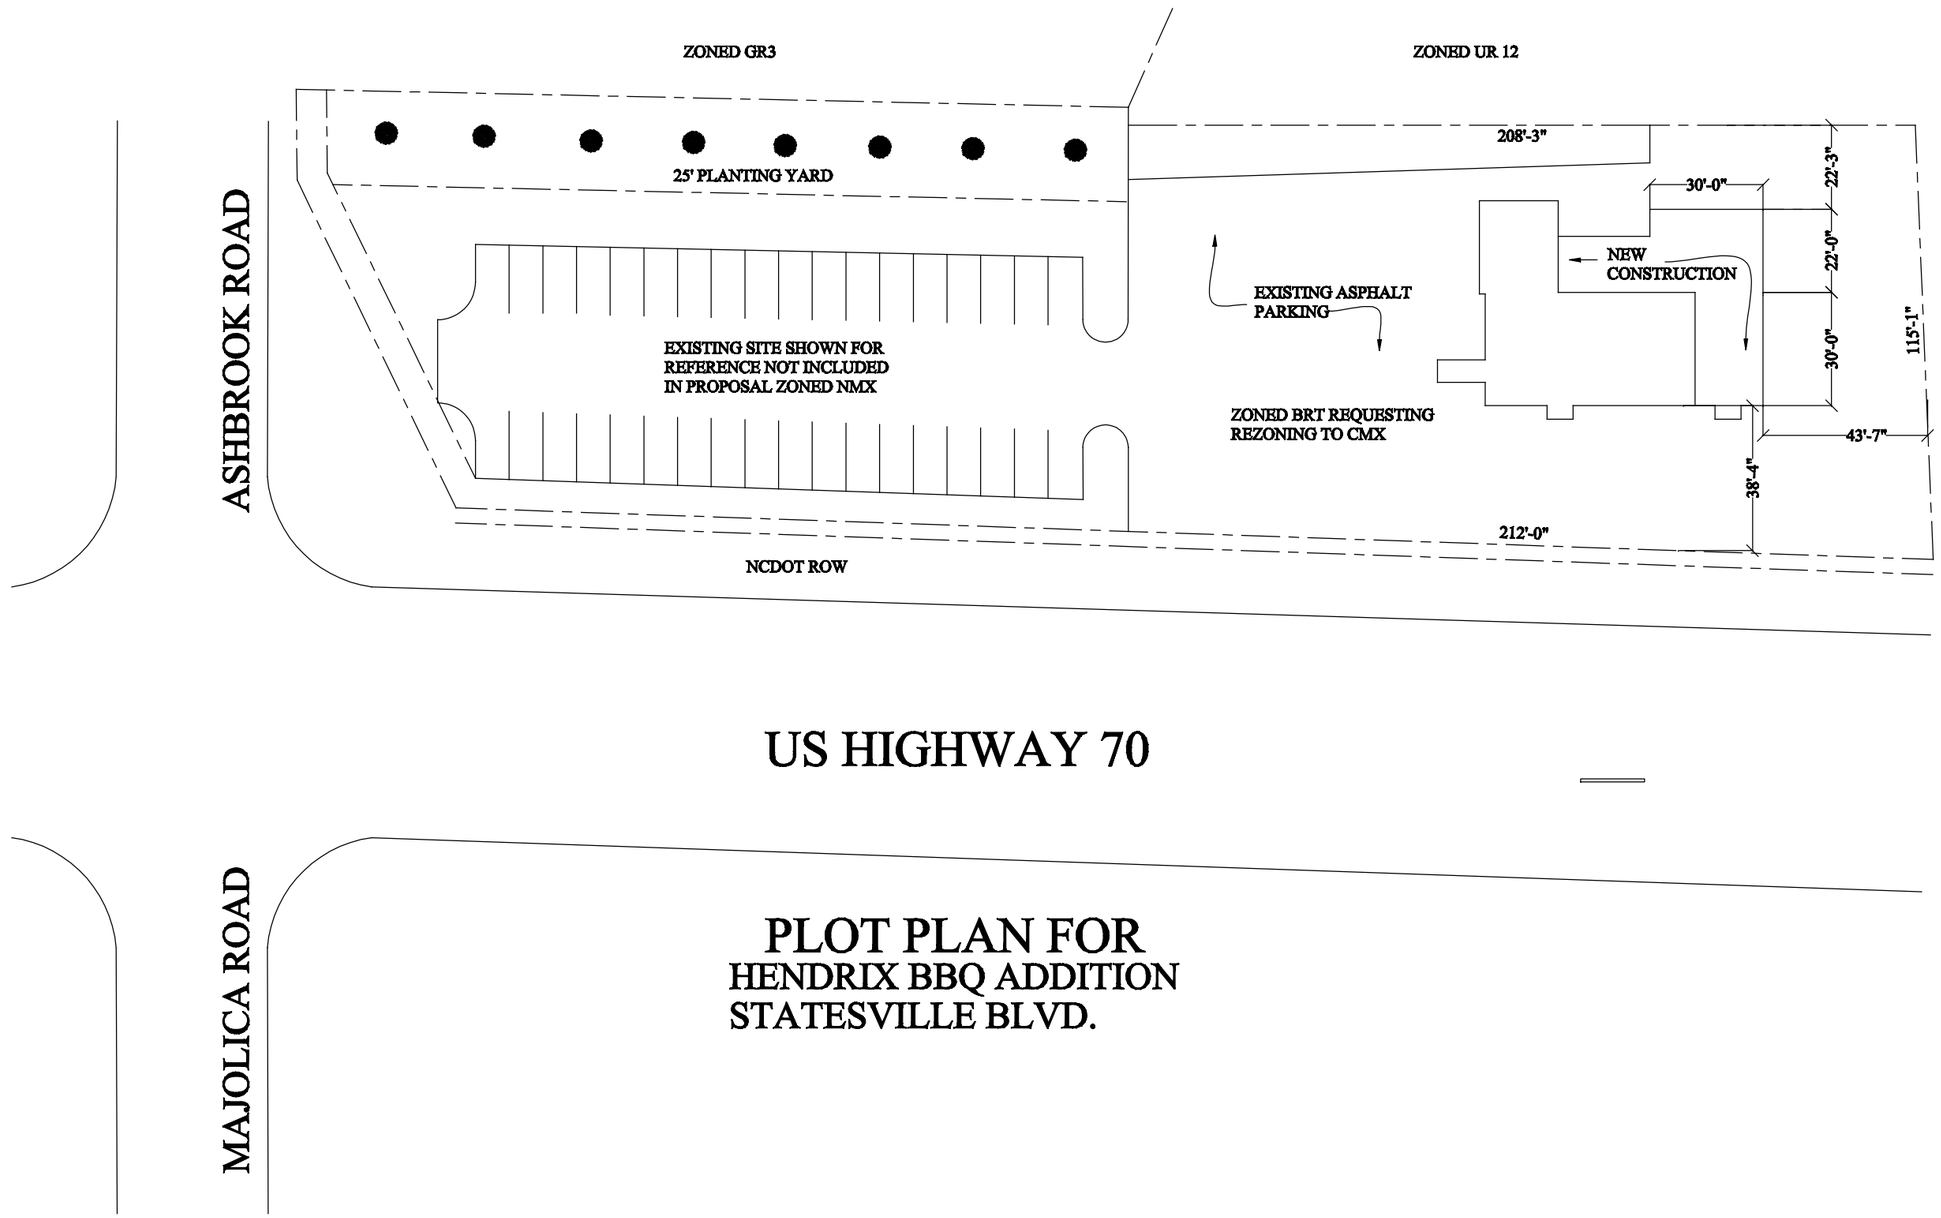

PLOT PLAN FOR
HENDRIX BBQ ADDITION
STATESVILLE BLVD.

db
BLACK ENGINEERING & CONSULTING
1945 TYRO SCHOOL ROAD
LEXINGTON, NC 27293 336-309-0498

CUSTOMER
GARRIS BROTHERS, LLP
Salisbury, NC 28146

PROJECT
HENDRIX BBQ
2844 STATESVILLE BLVD.
Salisbury, NC 28144

Sheet

Revision

Date 08/12/2012
Scale 1" = 40'
Drawn By: MDR
CHECKED BY: D.B. BLACK