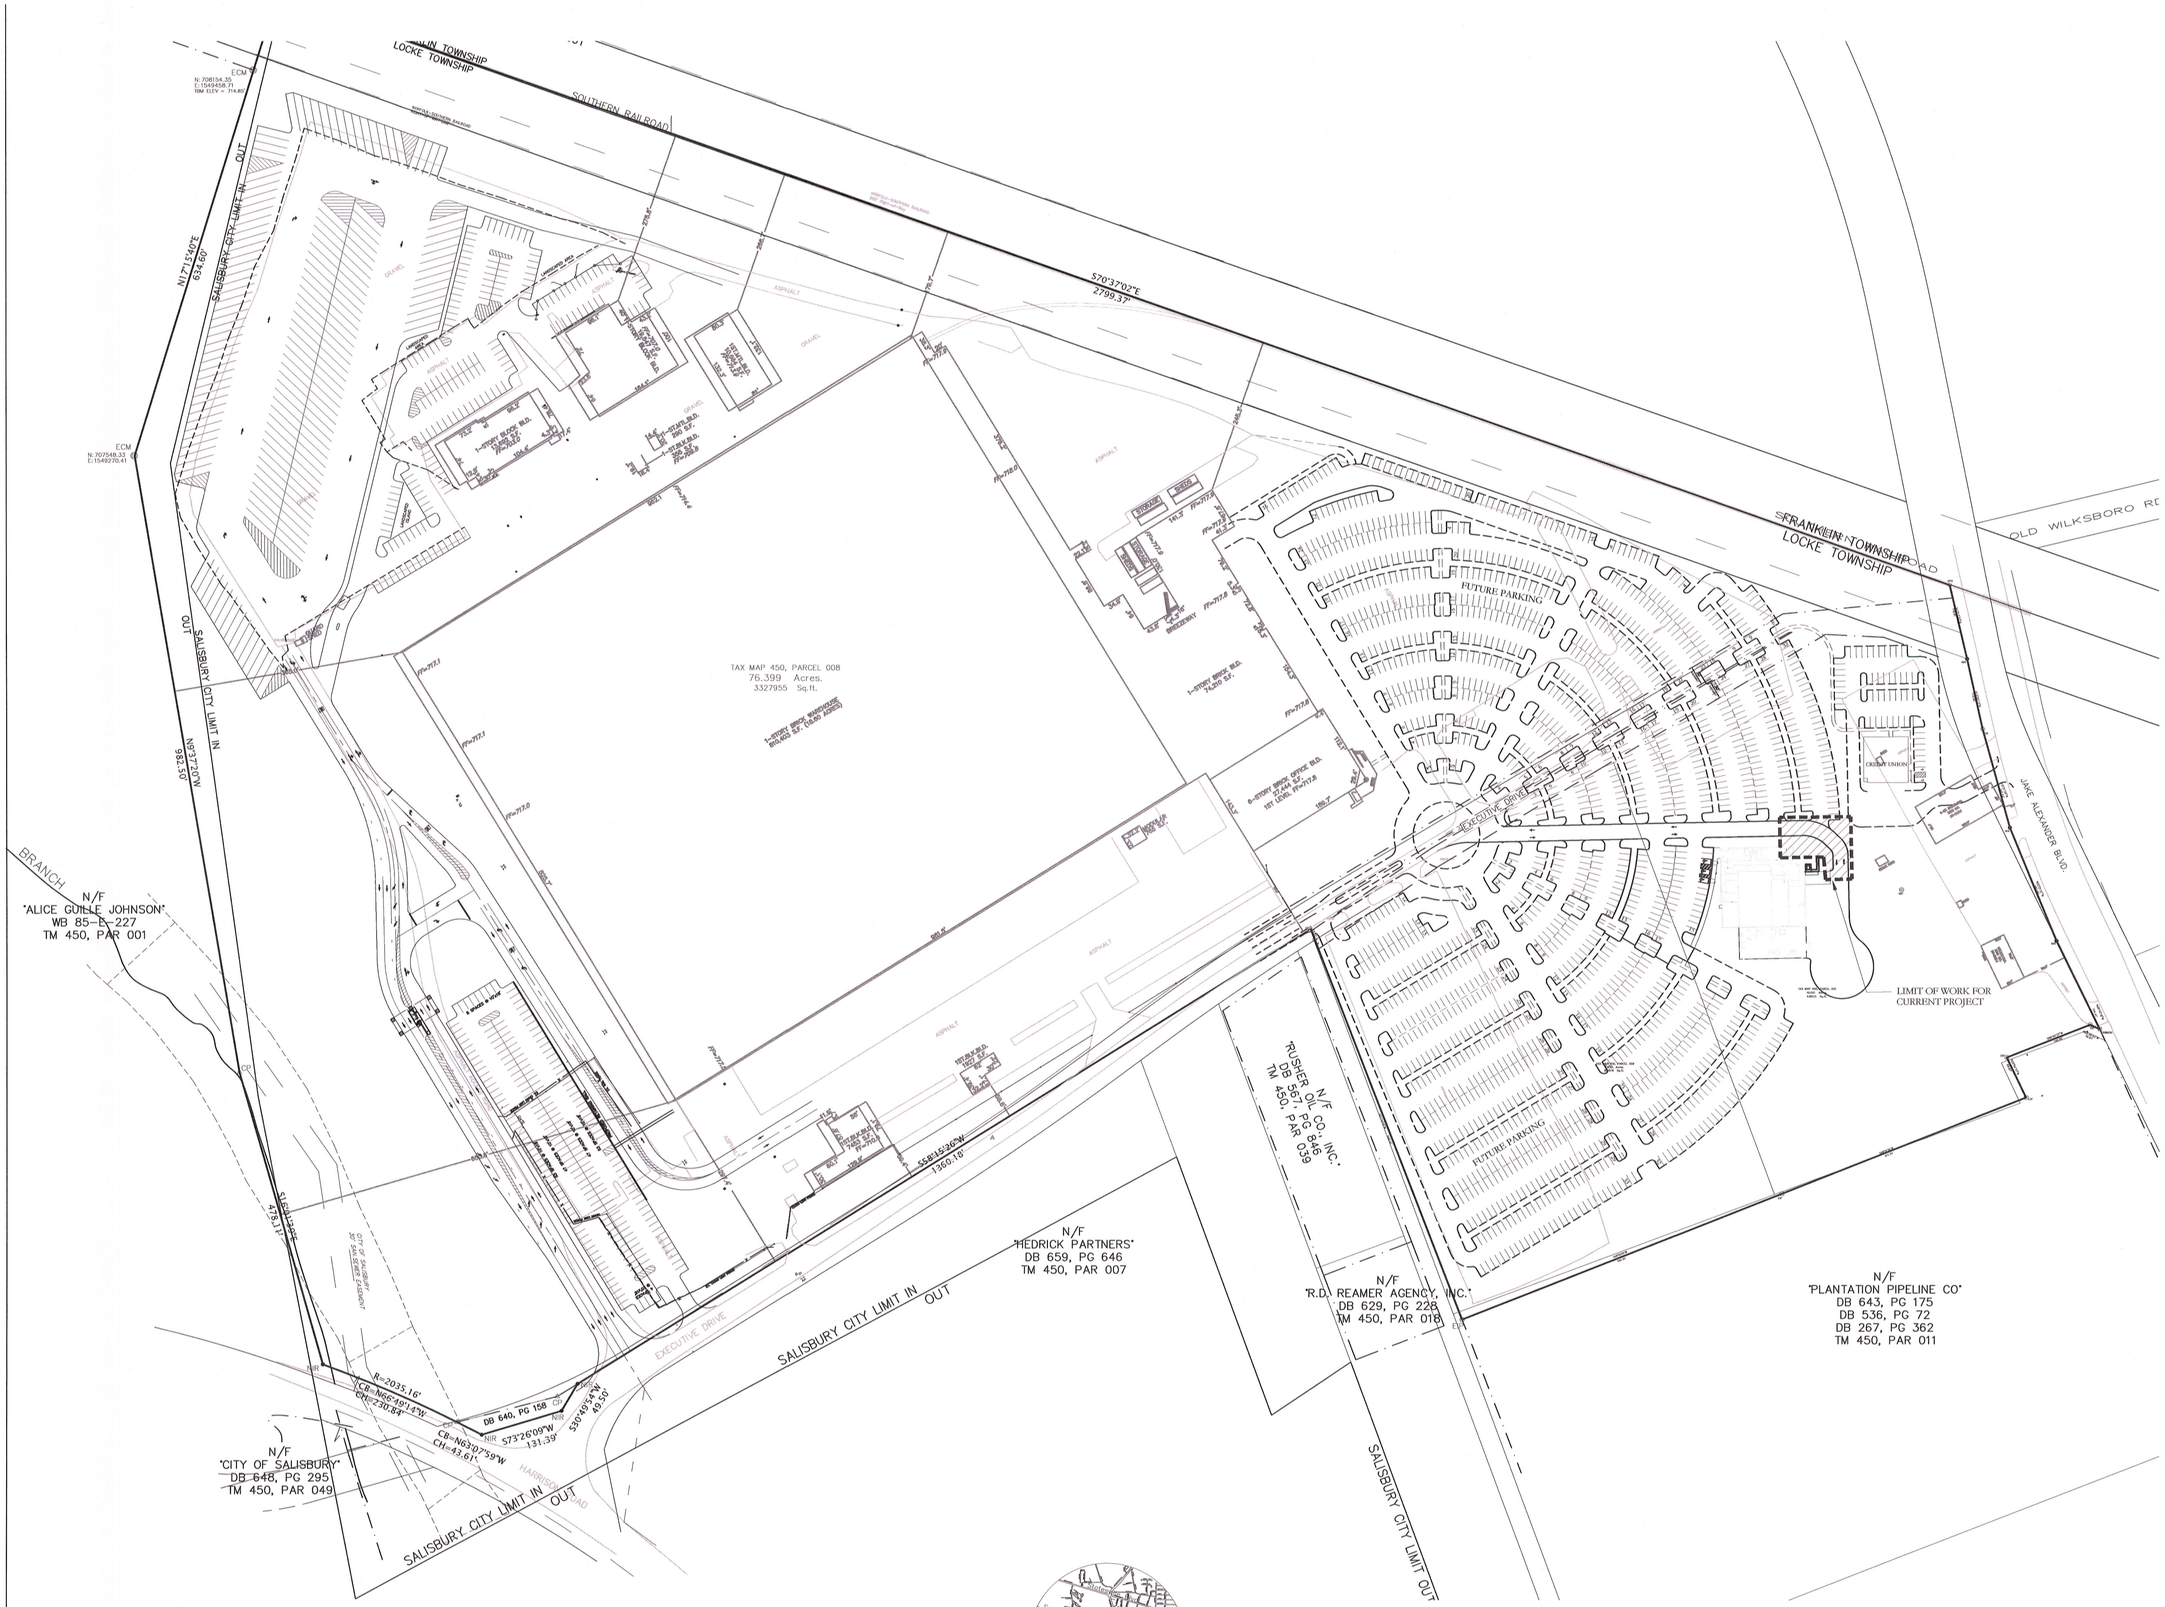

THIS PLAN IS PROVIDED FOR INFORMATIONAL PURPOSES ONLY. THIS PLAN IS PREPARED BY OTHERS. LITTLE DIVERSIFIED ARCHITECTURAL CONSULTING IS NOT RESPONSIBLE FOR ANY ERRORS OR OMISSIONS FROM THIS SURVEY.

VICINITY MAP

RECEIVED DEC 19 2012

LITTLE
DIVERSIFIED ARCHITECTURAL CONSULTING
5815 Westpark Drive Charlotte, NC 28217
T: 704.525.6350 F: 704.561.8700
www.littleonline.com

This drawing and the design shown are the property of Little Diversified Architectural Consulting. The reproduction, copying or other use of this drawing without their written consent is prohibited and any infringement will be subject to legal action.

© Little 2012

SYSKA HENNESSY GROUP
A member company of SH Group, Inc.
Syska Hennessy Group, Inc.
201 S. Tryon Street
Charlotte, NC 28202
Tel: 704.373.1533
Fax: 704.373.2387
www.syska.com
NC Firm #F-0997

LITTLE DIVERSIFIED ARCHITECTURAL CONSULTING, INC. REGISTERED ARCHITECTURAL CORPORATION CERT. NO. 33 NORTH CAROLINA CHARLOTTE, NC

CONSTRUCTION

12/14/2012

NO.	REASON	DATE

PRINCIPAL IN CHARGE
JOHN WALKER
PROJECT MANAGER
TIM LOKEN
DESIGN TEAM
DOUG ENGEL, ANN MIANO

FOOD LION
DATA CENTER
STORAGE ADDITION
2110 EXECUTIVE DR.
SALSBURY, NC 28147

164.9370.14

CONTEXTUAL
SITE PLAN

C-000